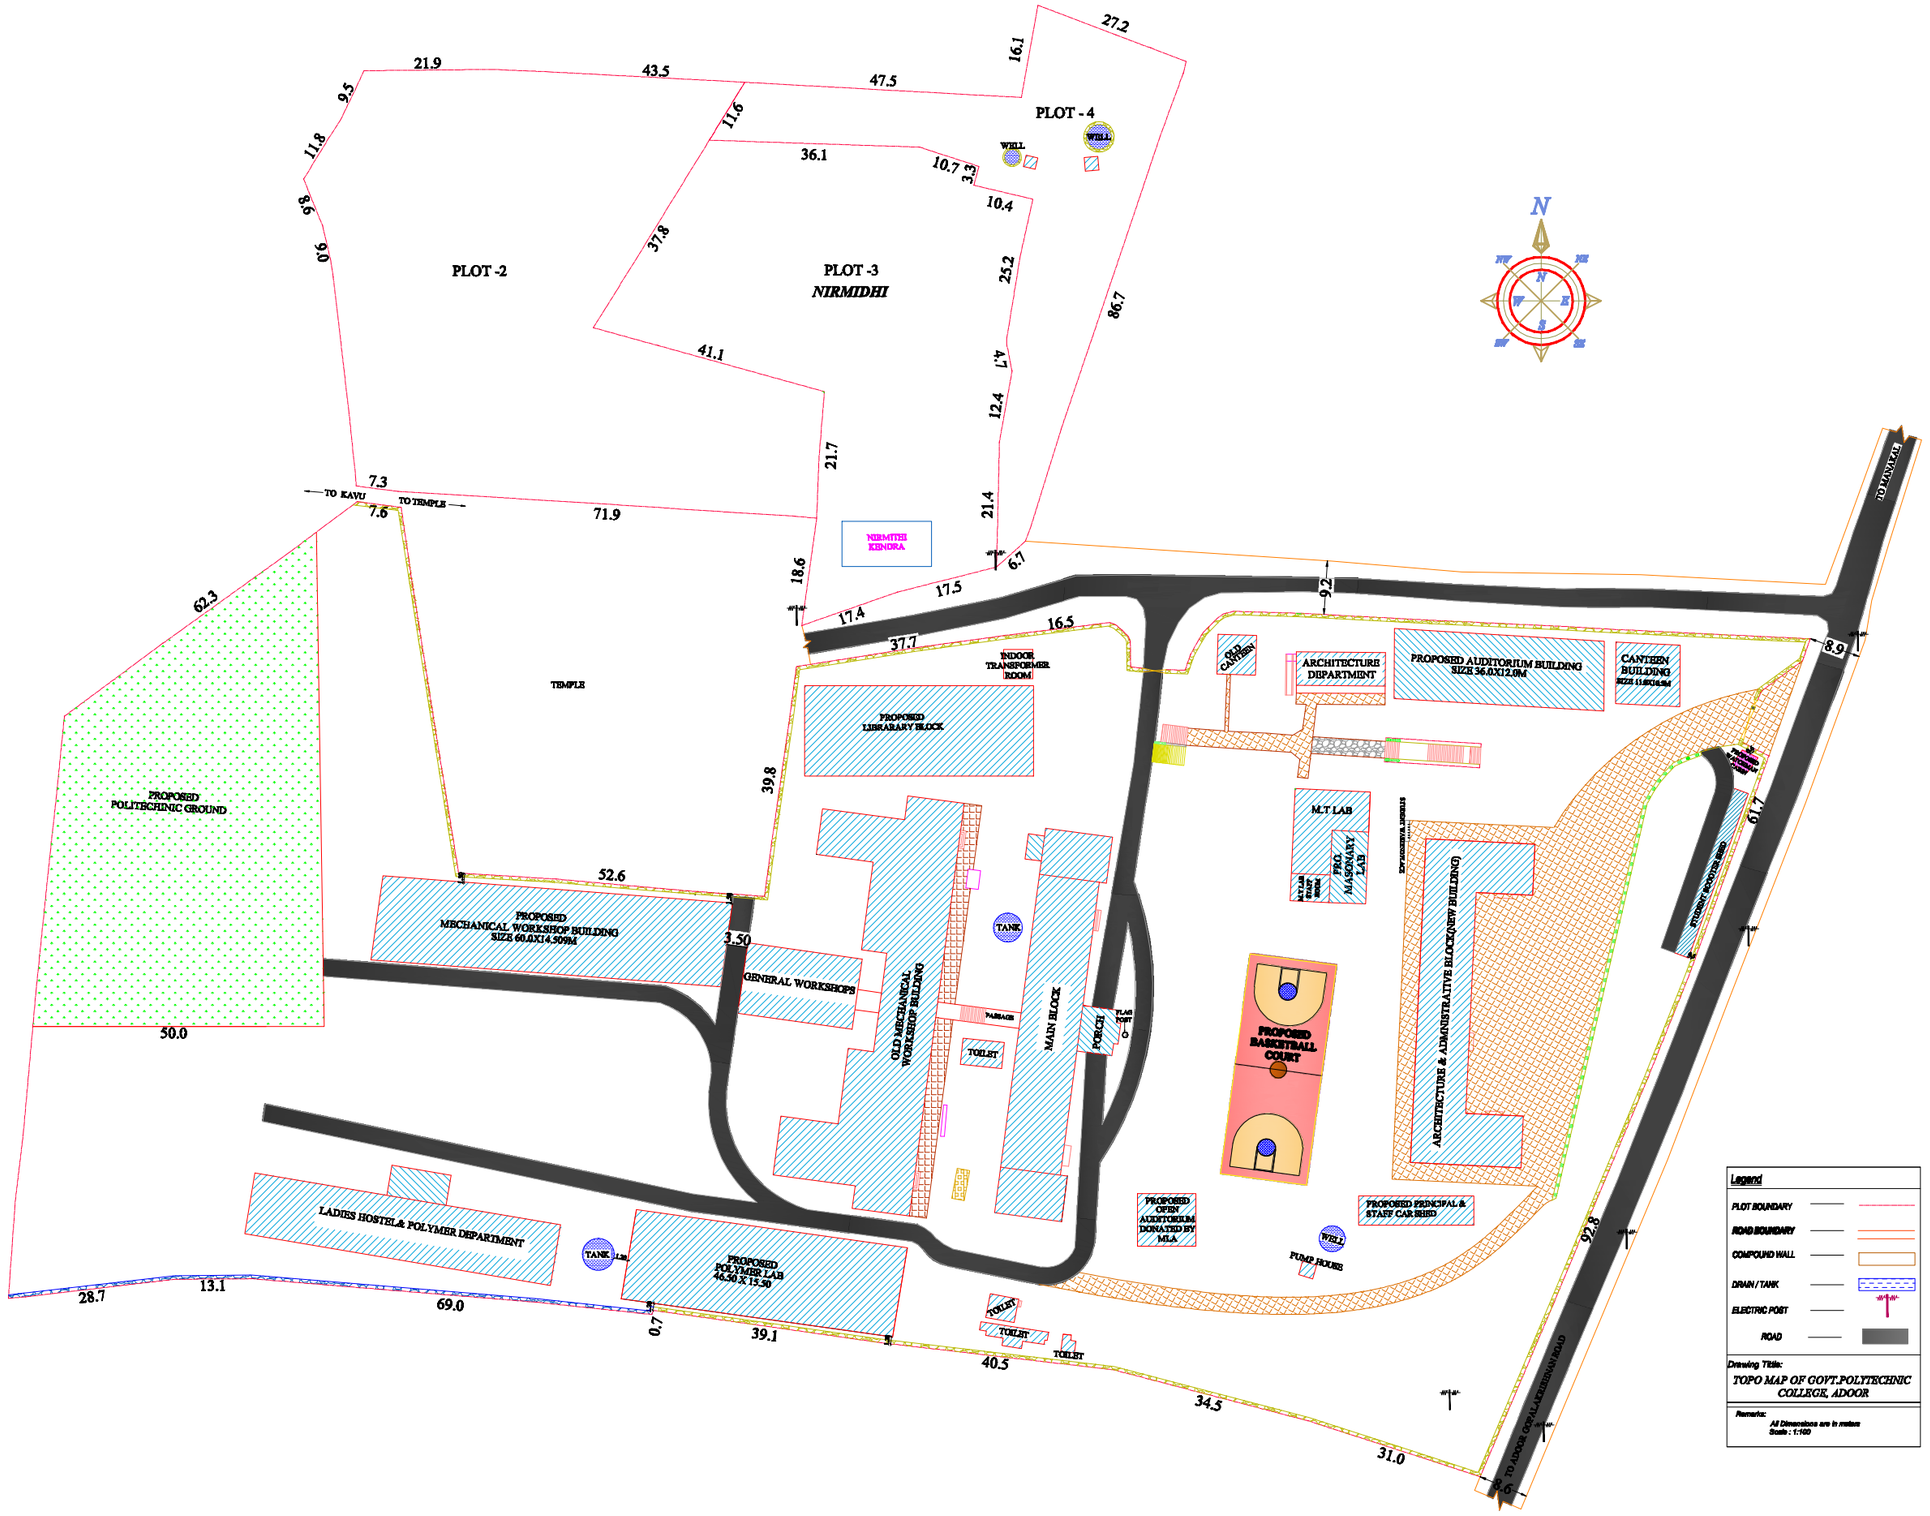SITE & LOCATION PLAN OF A GOVT. POLYTECHNIC COLLEGE ADOOR